Bury New Road / Moor Lane / Singleton Road Junction Improvement Proposals Plan

June 2023

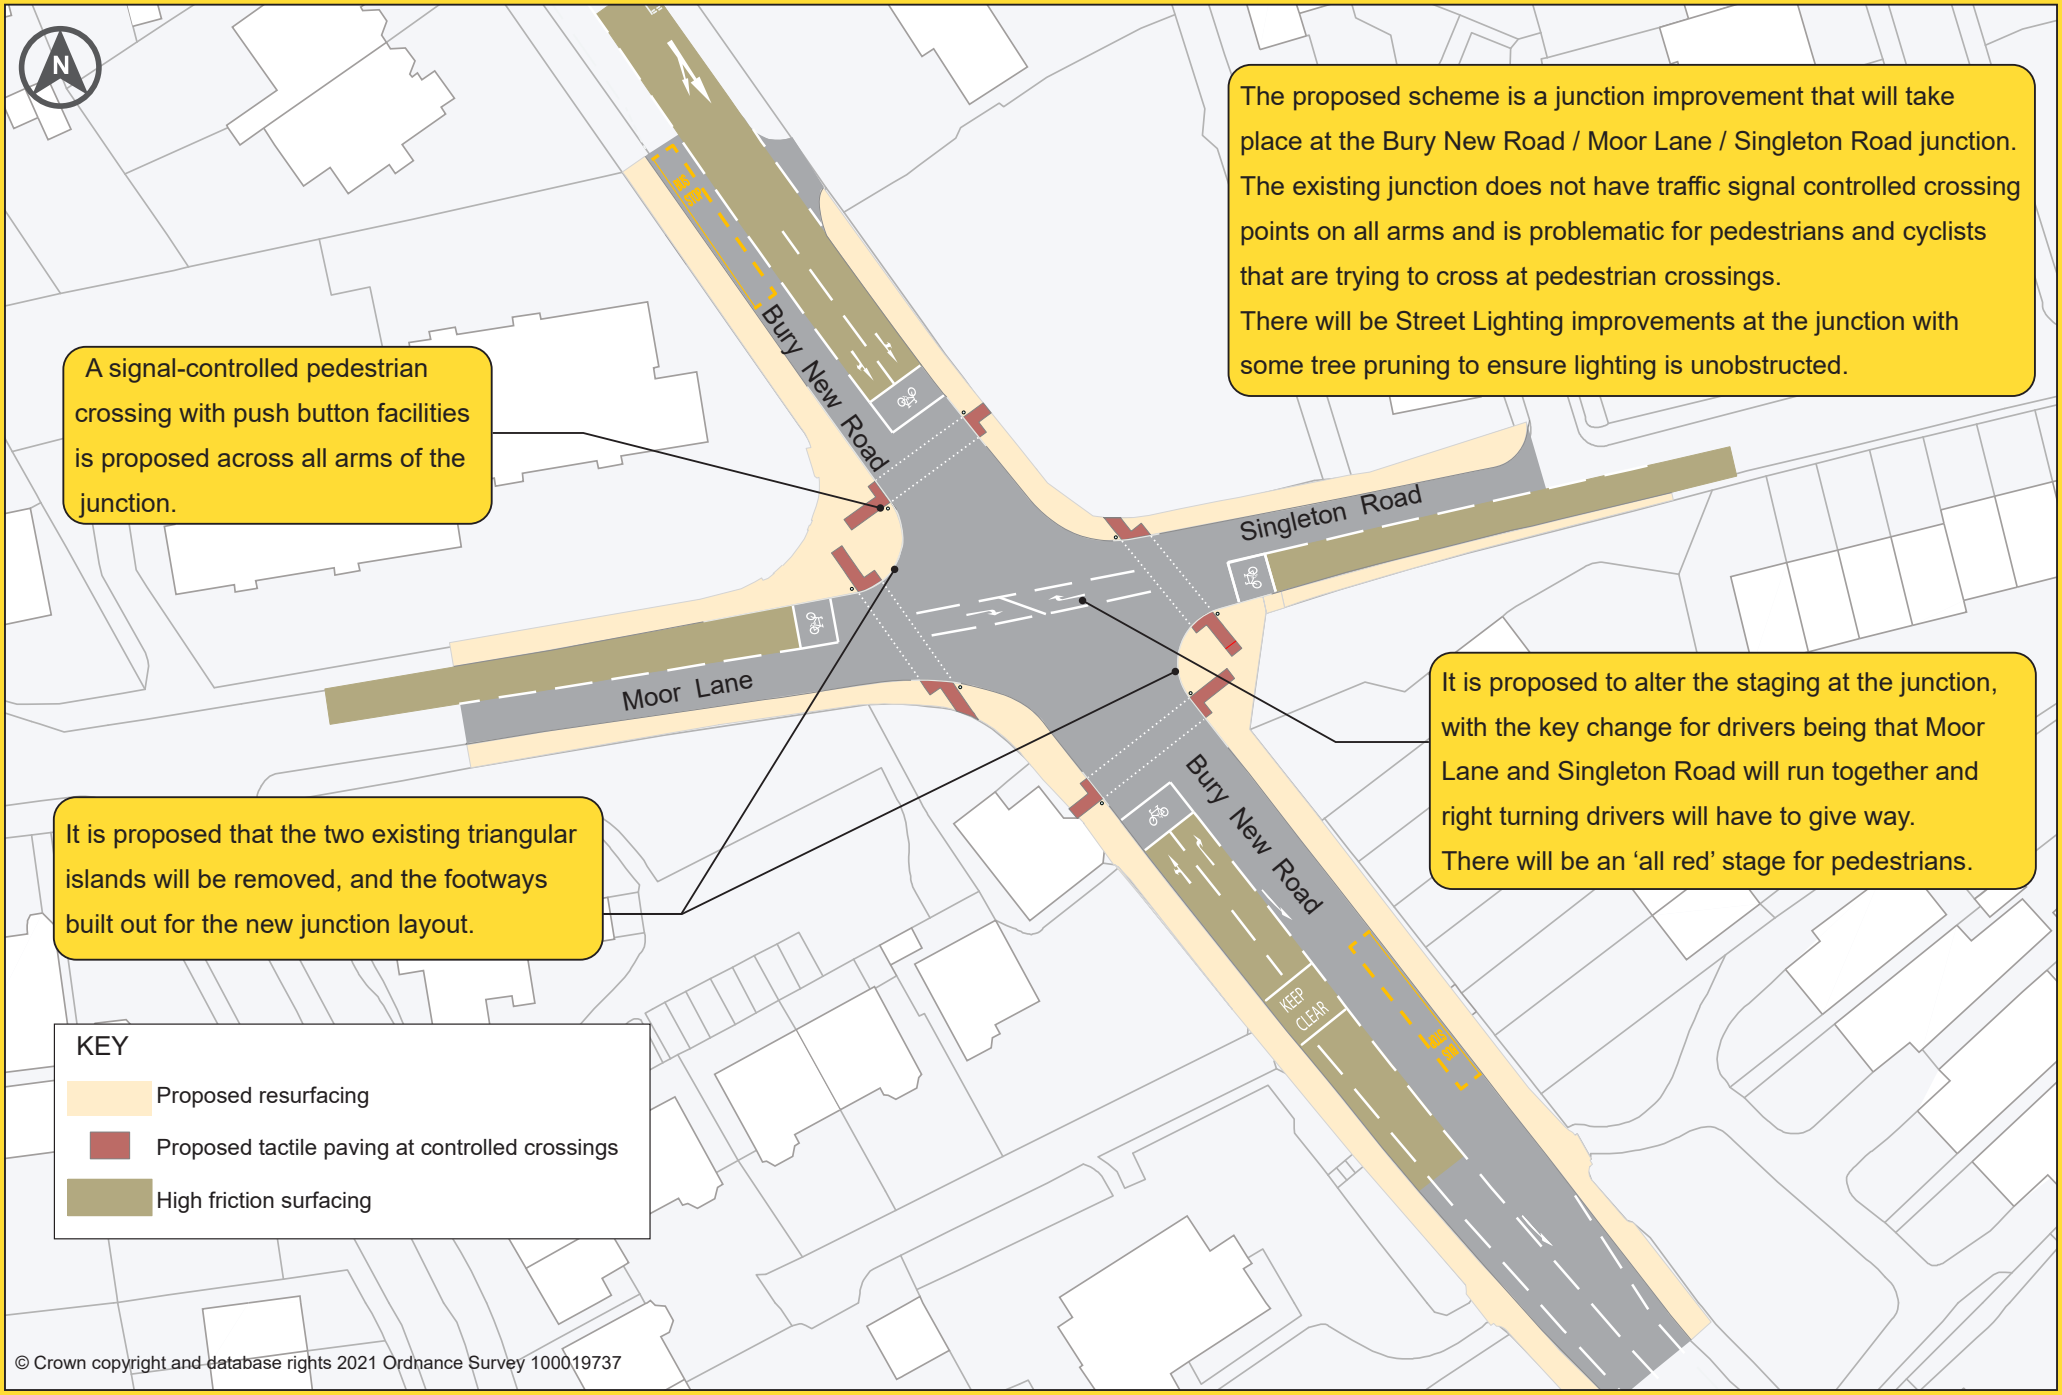

The proposed scheme is a junction improvement that will take place at the Bury New Road / Moor Lane / Singleton Road junction. The existing junction does not have traffic signal controlled crossing points on all arms and is problematic for pedestrians and cyclists that are trying to cross at pedestrian crossings.
There will be Street Lighting improvements at the junction with some tree pruning to ensure lighting is unobstructed.

A signal-controlled pedestrian crossing with push button facilities is proposed across all arms of the junction.

It is proposed to alter the staging at the junction, with the key change for drivers being that Moor Lane and Singleton Road will run together and right turning drivers will have to give way.
There will be an 'all red' stage for pedestrians.

It is proposed that the two existing triangular islands will be removed, and the footways built out for the new junction layout.

© Crown copyright and database rights 2021 Ordnance Survey 100019737

Transport for Greater Manchester

Salford City Council